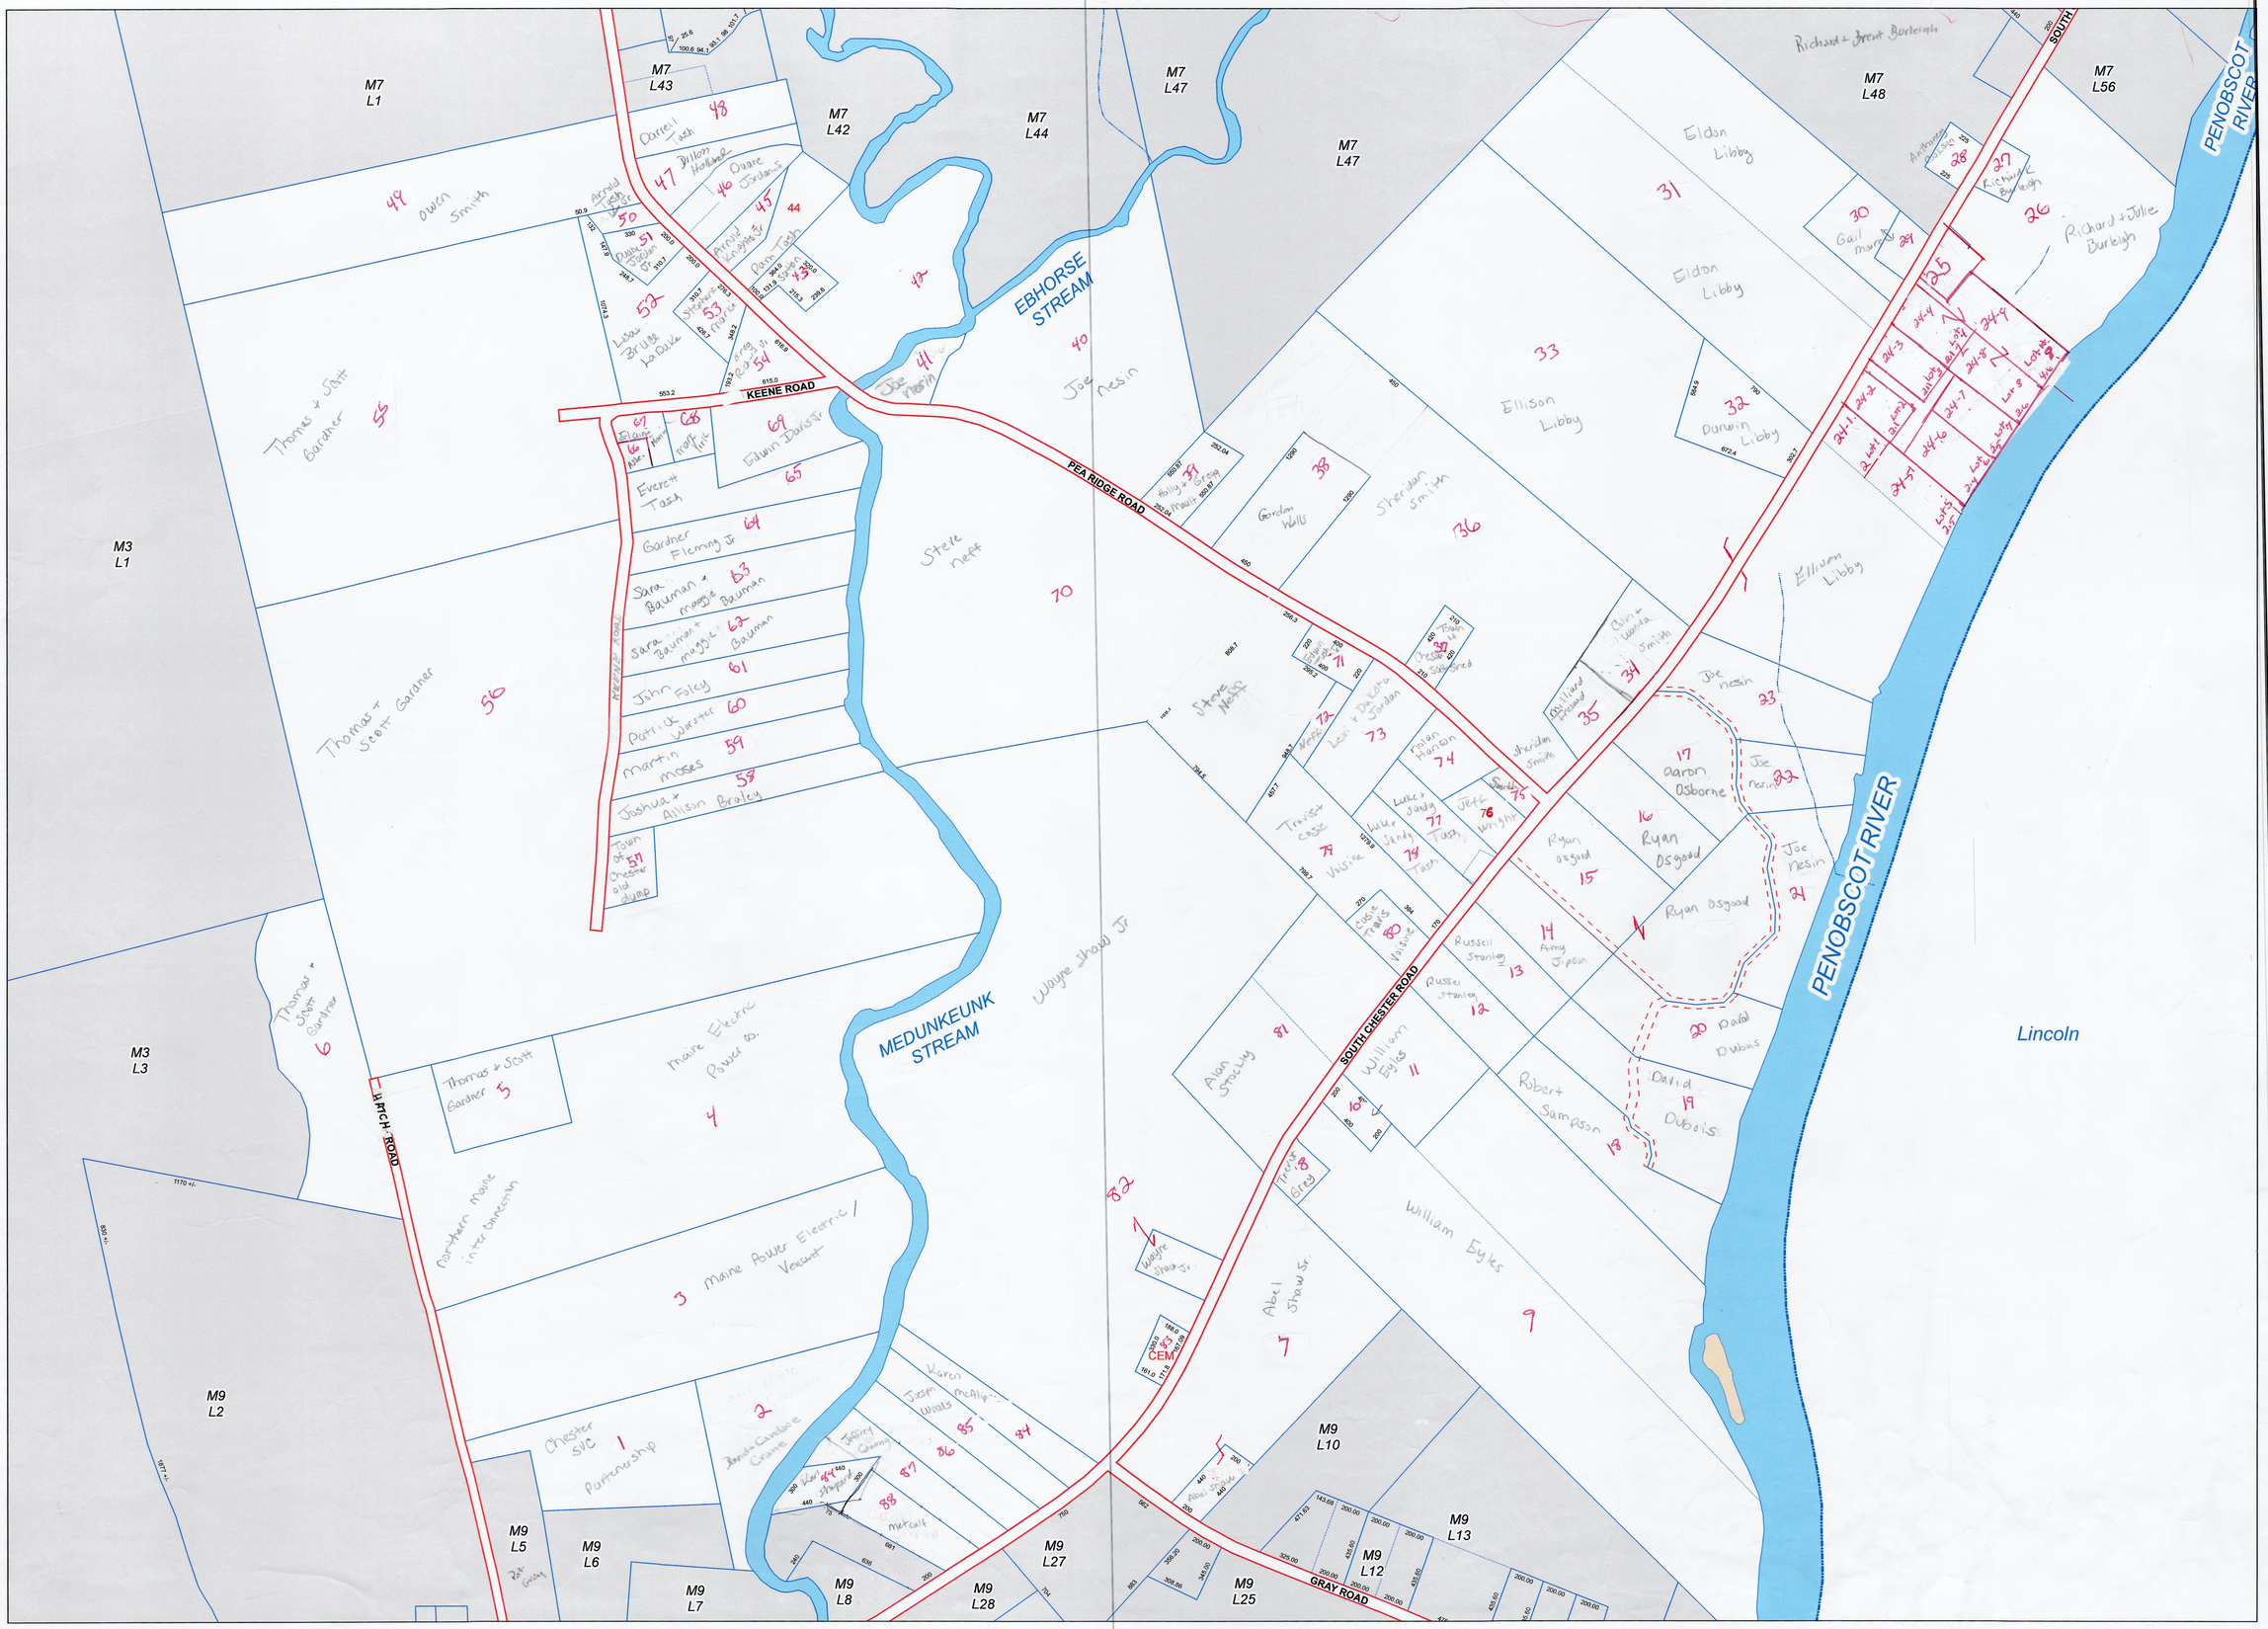

Tax Map 8

TOWN OF CHESTER

MAINE

GN

N

LEGEND

- Parcel
- Public Right of Way
- Private Right of Way
- Town Boundary
- Original Parcel Line
- Stream
- Lake / River
- 3 Parcel Number
- 3 Disjointed Parcel Number

INTENDED FOR ASSESSMENT PURPOSES ONLY. COMPILED FROM TAX MAPS, ORTHOPHOTOGRAPHY AND OTHER PUBLIC RECORDS AND DATA. USERS SHOULD CONSULT THE PUBLIC PRIMARY SOURCE DOCUMENTS FOR VERIFICATION OF THE INFORMATION APPEARING ON THIS MAP.

SHEET INDEX

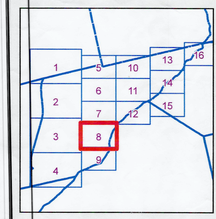

FEET
400 0 400

Date of Revisions:

Pole line not showing

REVISED & REPRINTED BY
CAI Technologies
Precision Mapping. Geospatial Solutions.
11 PLEASANT STREET, LITTLETON, NH 03561
800.322.4540 - WWW.CAI-TECH.COM

Plot Date: 4/14/2021 SHEET 8